Supplied By:
TRENCHDRAIN SUPPLY
877-903-7246
www.trenchdrainsupply.com

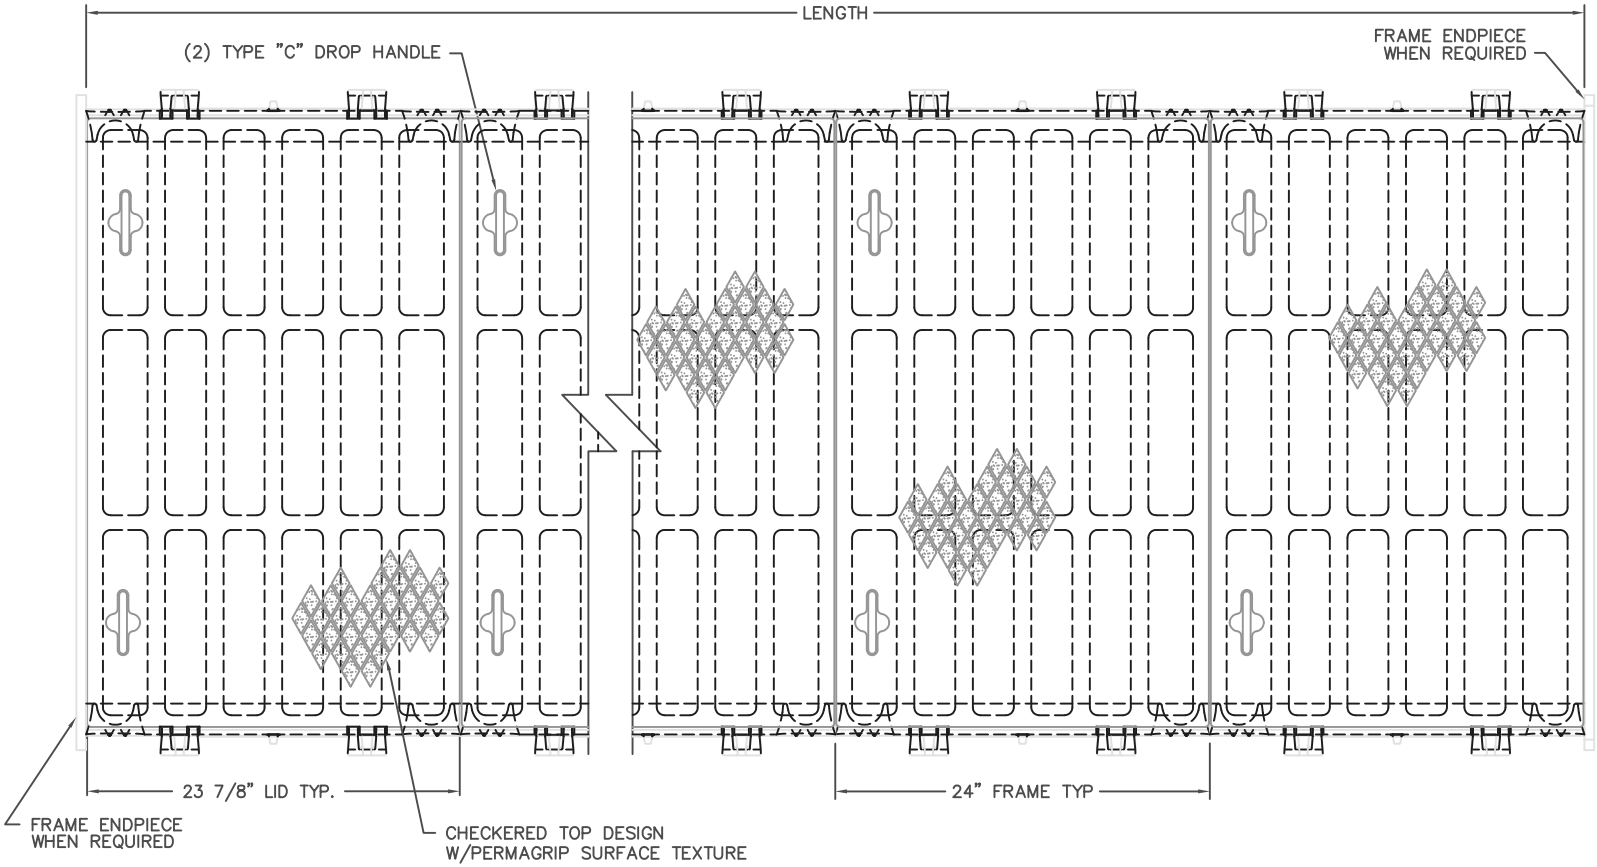

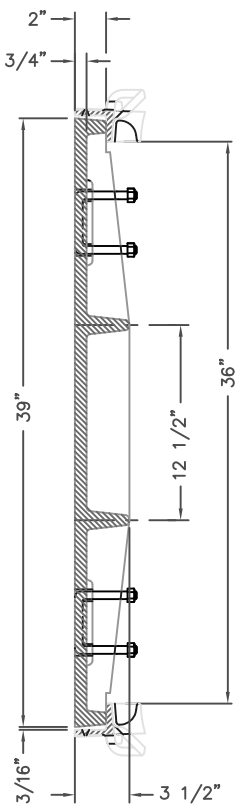

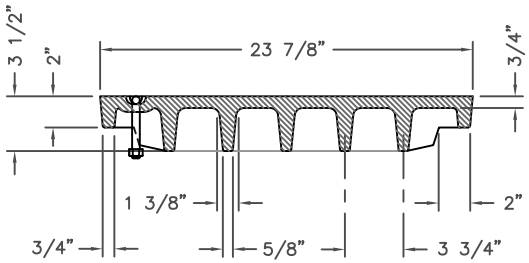

NOTE: FRAMES ARE FURNISHED IN STANDARD 2'-0" INCREMENTS. LIDS ARE FURNISHED IN STANDARD 2'-0" INCREMENTS. SPECIAL LENGTH LIDS CAN BE FURNISHED FOR ANY OVERALL LENGTH. MEETS H20 LOADING REQUIREMENTS.

COMPONENT NOS.: FRAME 4999-2420, LID 4990-3394, END FRAME 4990-3239

MATERIAL: LID AND END FRAME-CAST GRAY IRON ASTM A-48, CLASS 35B
SIDE FRAME-CAST GRAY IRON ASTM A-48, CLASS 35A

FINISH: NO PAINT

WEIGHT: FRAME-10#/EA., LID-359#/EA., END FRAME-17#/EA.

DR. E. NIVER	SCALE 1/8"=1"	TITLE: R-4990-MX TYPE 'D' LID W/TYPE 'B' FRAME	
CH. RKB			
APP. SPT	NEENAH FOUNDRY		
DATE 09-24-2015	NEENAH WISCONSIN 54956 PHONE 800-558-5075	NF-4990MX D	B
www.neenahfoundry.com	LINCOLN, NEBRASKA 68529 PHONE 800-234-7466		

CAD DWG. REF: 4990MX D.DWG- 1